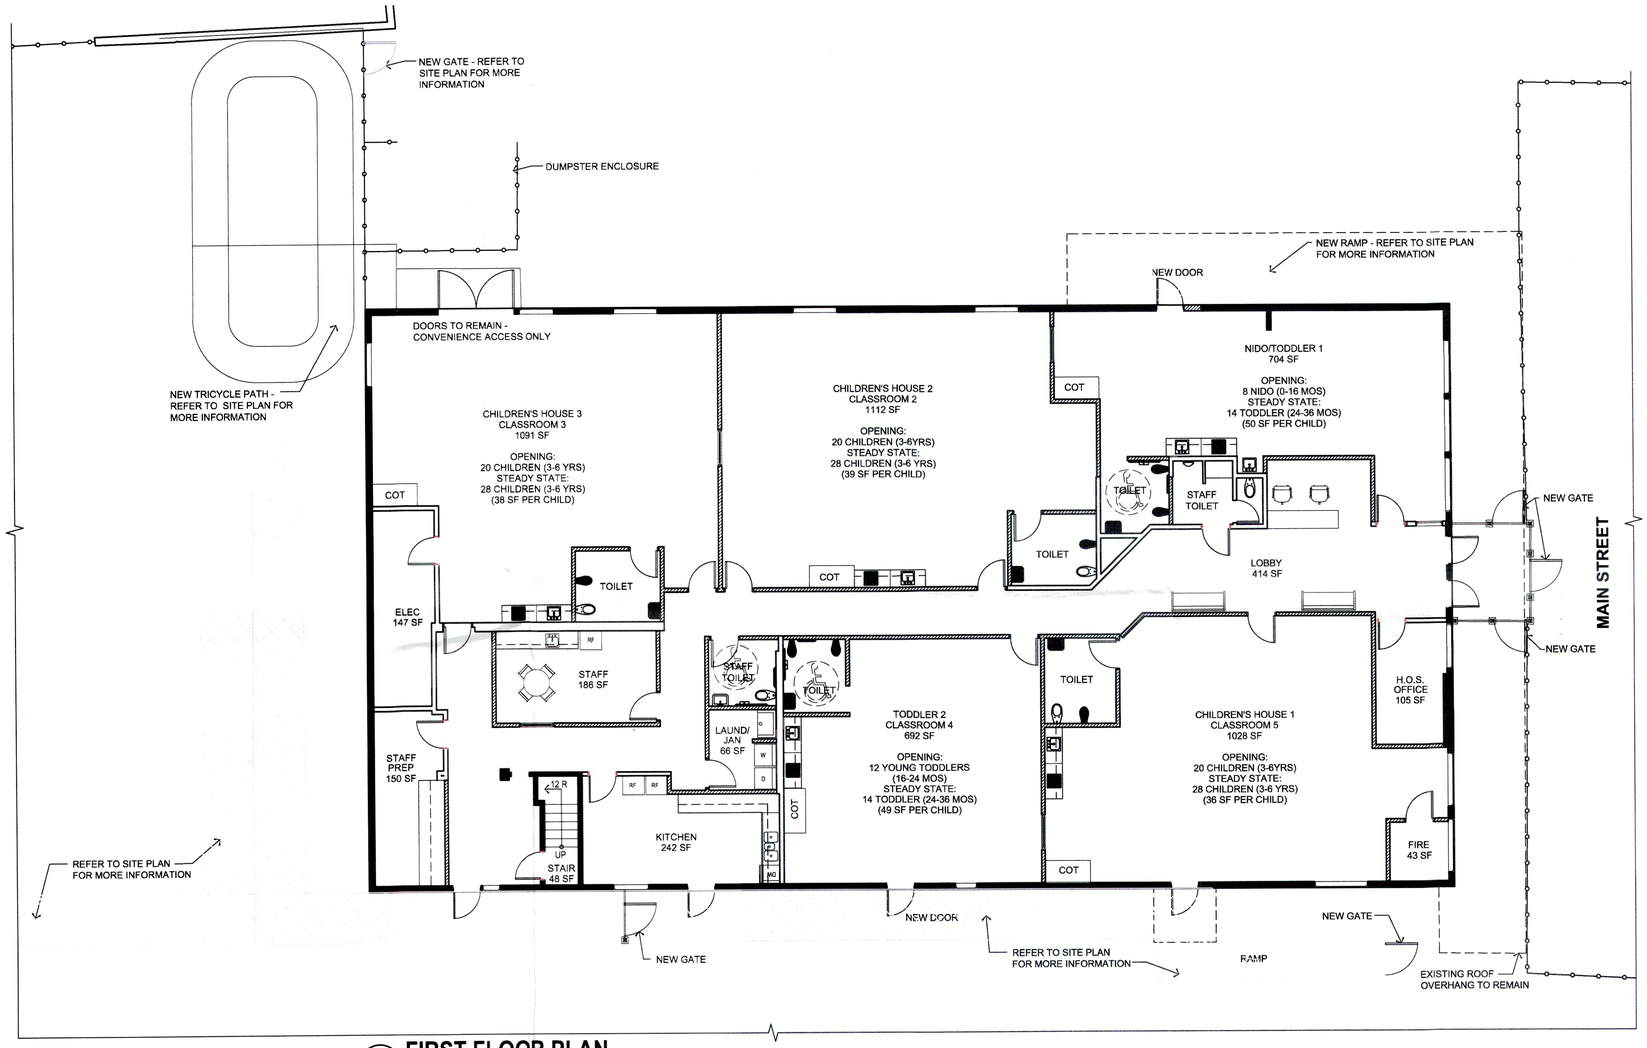

1 **FIRST FLOOR PLAN**
SCALE: 1/8"=1'0"

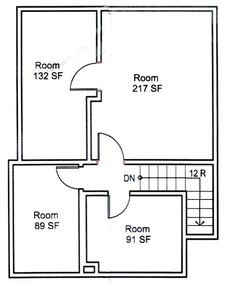

2 **SECOND FLOOR PLAN**
SCALE: 1/8"=1'0"

Jarmel Kizel
ARCHITECTS AND ENGINEERS INC.
42 OKNER PARKWAY
LIVINGSTON, NEW JERSEY 07039
TEL: 973-994-9669
FAX: 973-994-4069
www.jarmelkizel.com

Architecture
Engineering
Interior Design
Implementation Services

ISSUE

NO.	DATE	DESCRIPTION	INT.
1	5/2/22	ARB SUBMISSION	CS

REVISION

NO.	DATE	DESCRIPTION	INT.

PRINCIPALS
MATTHEW B. JARMEL, AIA, MBA
RICHARD A. JARMEL, PE
IRWIN H. KIZEL, AIA, PP
ARCHITECTS & ENGINEERS
RONALD A. BROKENSHIRE, PE
JEROME LESLIE EBEN, FAIA, PP
GERARD P. GEBARO, PE
FREDERICK KINCAID, AIA
DAVID L. LEBESNE, RA
KAROLINA PODKANOWICZ, AIA
ROBERT B. RICHARDSON, AIA
CHERYL SCHWEIKER, AIA

Project:
HIGHER GROUND EDUCATION
130 E. MAIN STREET
PURCELVILLE, VA

Project Number:	Scale:
HIGHER22-024	1/8" =1'
Drawn By: AM	Approved By: CS

Drawing Name:
PROPOSED FLOOR PLANS

Drawing Number:
SA-1.1

Initial Date: 4/22/2022

ARCHITECT OF RECORD
MATTHEW B. JARMEL, AIA, MBA
VA UC 0401 014089

H:\DRAWINGS\HIGHER GROUND EDUCATION\HIGHER22-024 - HIGHER GROUND EDUCATION PURCELLVILLE\VA\SPACE PLANS\HIGHER22-024-SA-1.DWG CSCHWEIKER PLOTTED: 5/2/2022 2:23 PM
SCANNED
5-10-22 WR